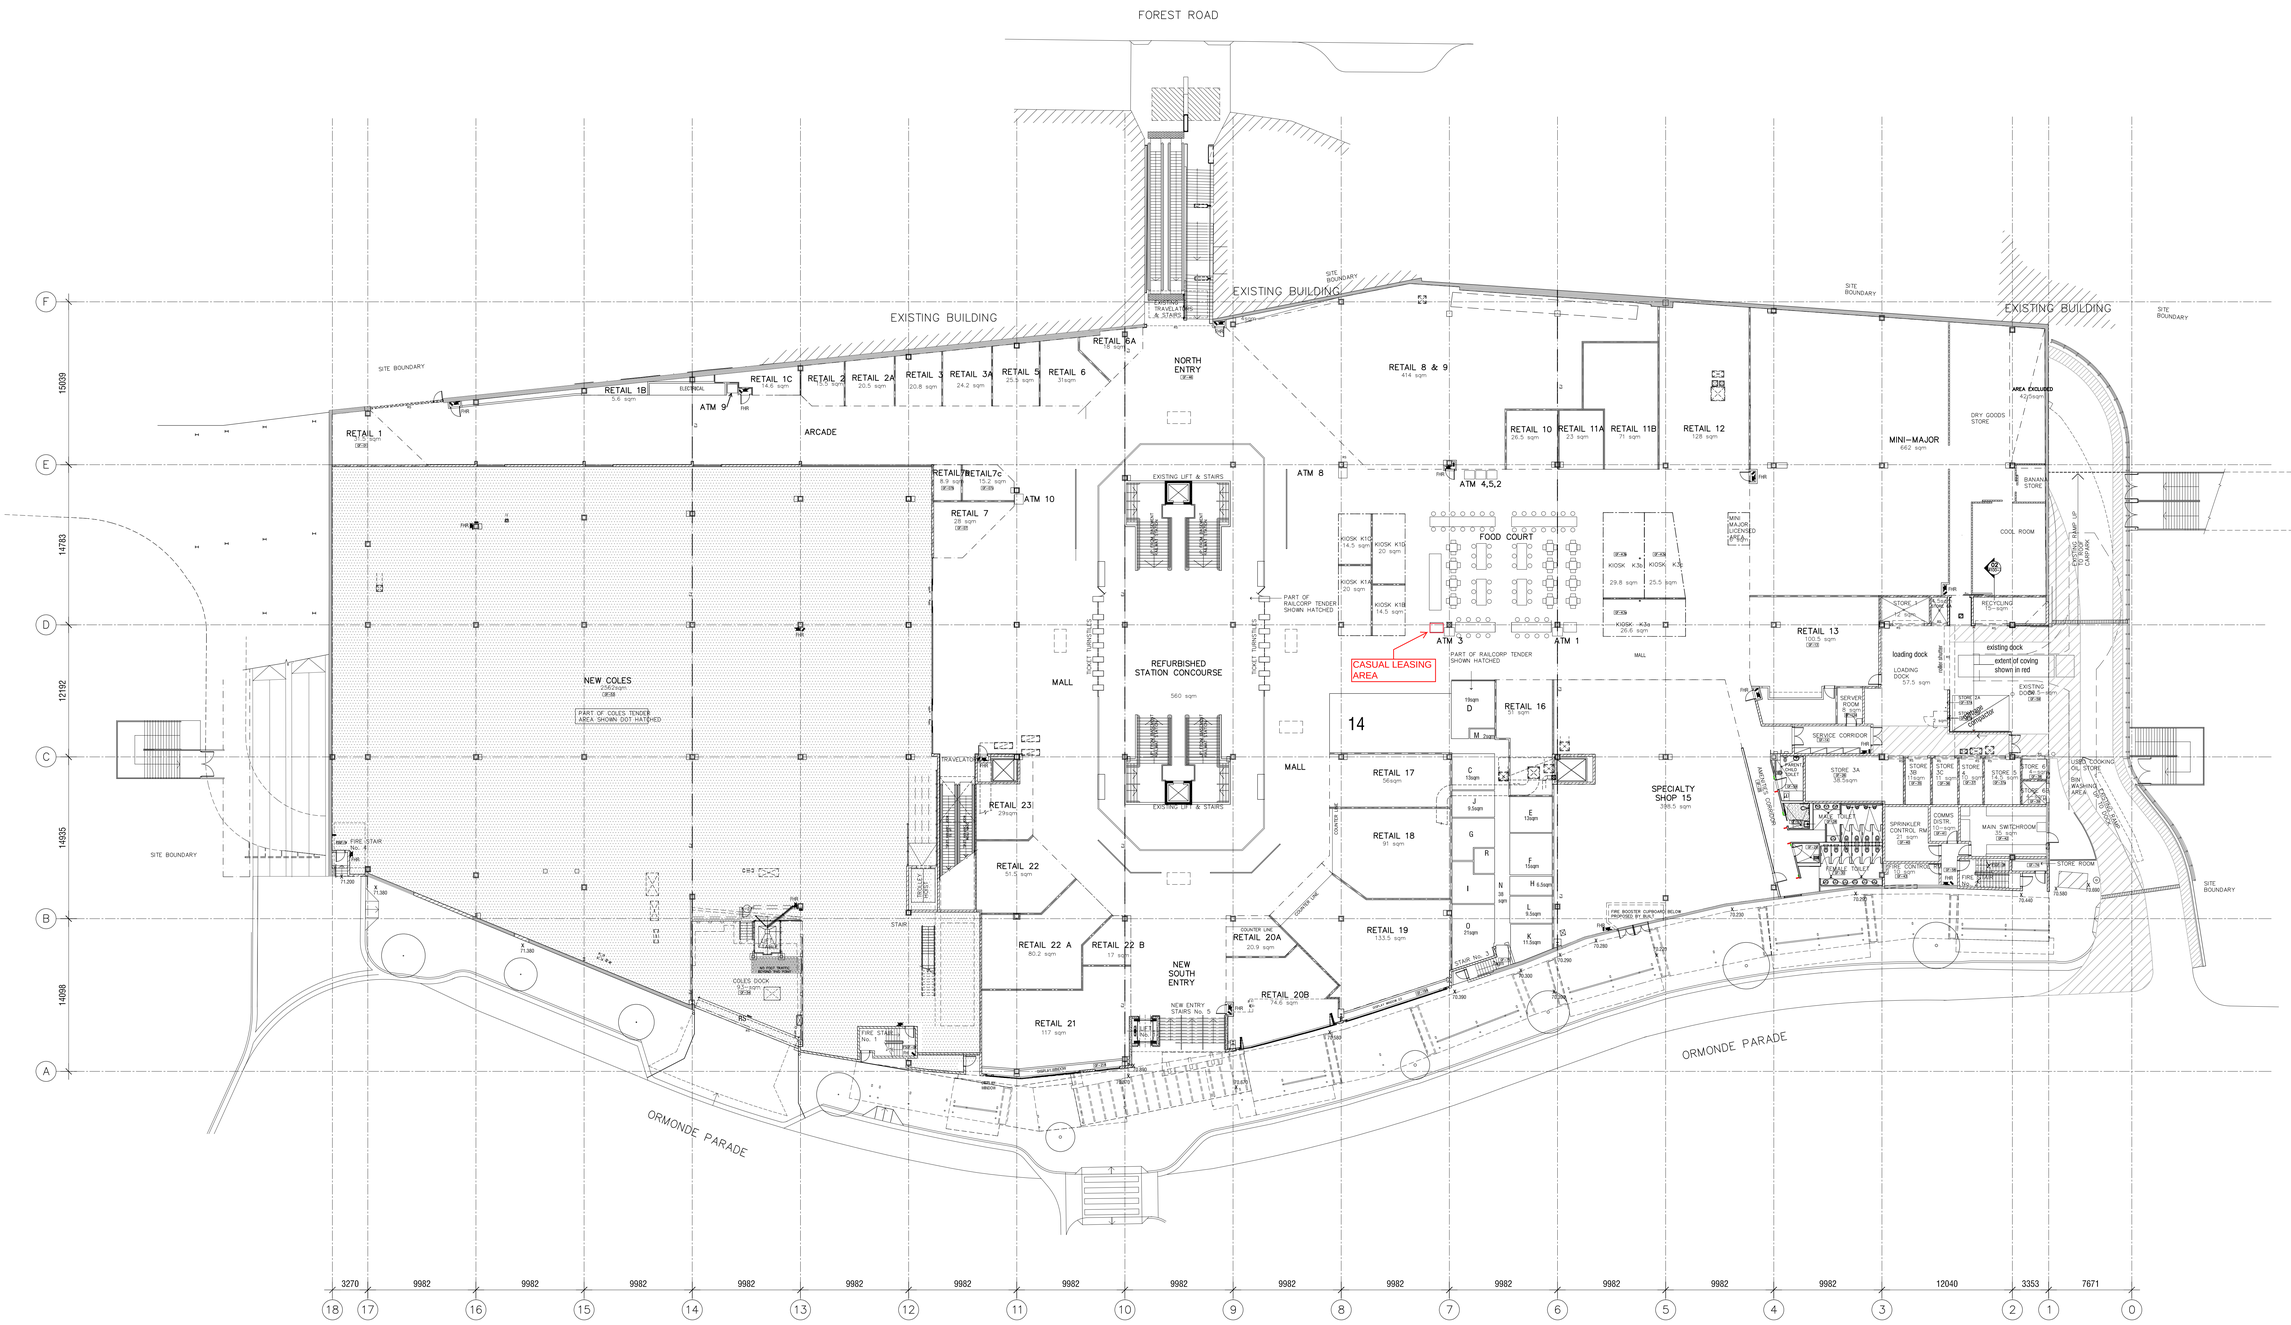

Malone Buchan Laird & Bawden Pty Ltd
ACN 066 985 048 ABN 56 069 344 614
Nominated Architect: Anthony Palamara NSW ARN 7274
Architecture + Master Planning + Interiors + Graphics

Level 1, 7 Kelly Street, Ultimo, Sydney, NSW 2007
(PO Box 11 Pyrmont NSW 2009) AUSTRALIA
T +61 2 **9566 1611** | **W** buchan.com.au

A member of **The Buchan Group**

key plan

Malone Buchan Laird & Bawden Pty Ltd
A.B.N. 56 069 344 614
architecture | masterplanning | interiors | graphics
Level 1, 139 Murray Street (Po Box 11)
Pyrmont NSW 2009 AUSTRALIA
e tbp@sydney.buchan.com.au
t +61 2 **9566 1611** **f** +61 2 9566 1622
www.buchan.com.au
A member of **The Buchan Group**

Consultants

Client |
Cerno Management Pty Ltd | 02 9279 1312

Project Manager |
Cerno Management Pty Ltd | 02 9279 1312

Architect |
The Buchan Group | 02 9566 1611

Structural Engineer |
Taylor Thomson Whitting | 02 9439 3146

BCA Consultant |
Steve Watson & Partners | 02 99283 6555

Fire Consultant |
Defire | 02 9211 4333

Surveyor |
Clement & Reid | 02 9327 8706

issue	date	revision	inits	auth
B	03.06.20	Tenancy & Carpark Updates	AA	ME
C	11.11.19	Various Tenancy Updates	EC	ME
B	-	-	-	-
A	08.04.15	ATM Numbering Updated	LK	LK
a	28.11.14	Consolidated Leasing Plan	LK	LK

client

cerno property services

project

Hurstville Central Leasing

LEASE PLAN GROUND FLOOR

purpose	for LEASING
proj no	212194
scale	1:200 @A0
created	Nov'14
plotted at	03.06.2020 at 18:58
file	P:\212\212194\ARCH\PLOTLE\LE-0101_191107.dwg

dwn	dwg no	issue
LsK...	LE-0101	C

Do not scale this drawing. Verify all dimensions on site before commencing any work. Copyright © This drawing remains the property of Malone Buchan Laird & Bawden Pty Ltd. Reproduction in whole or in part without prior consent is forbidden.

THE BUCHAN GROUP